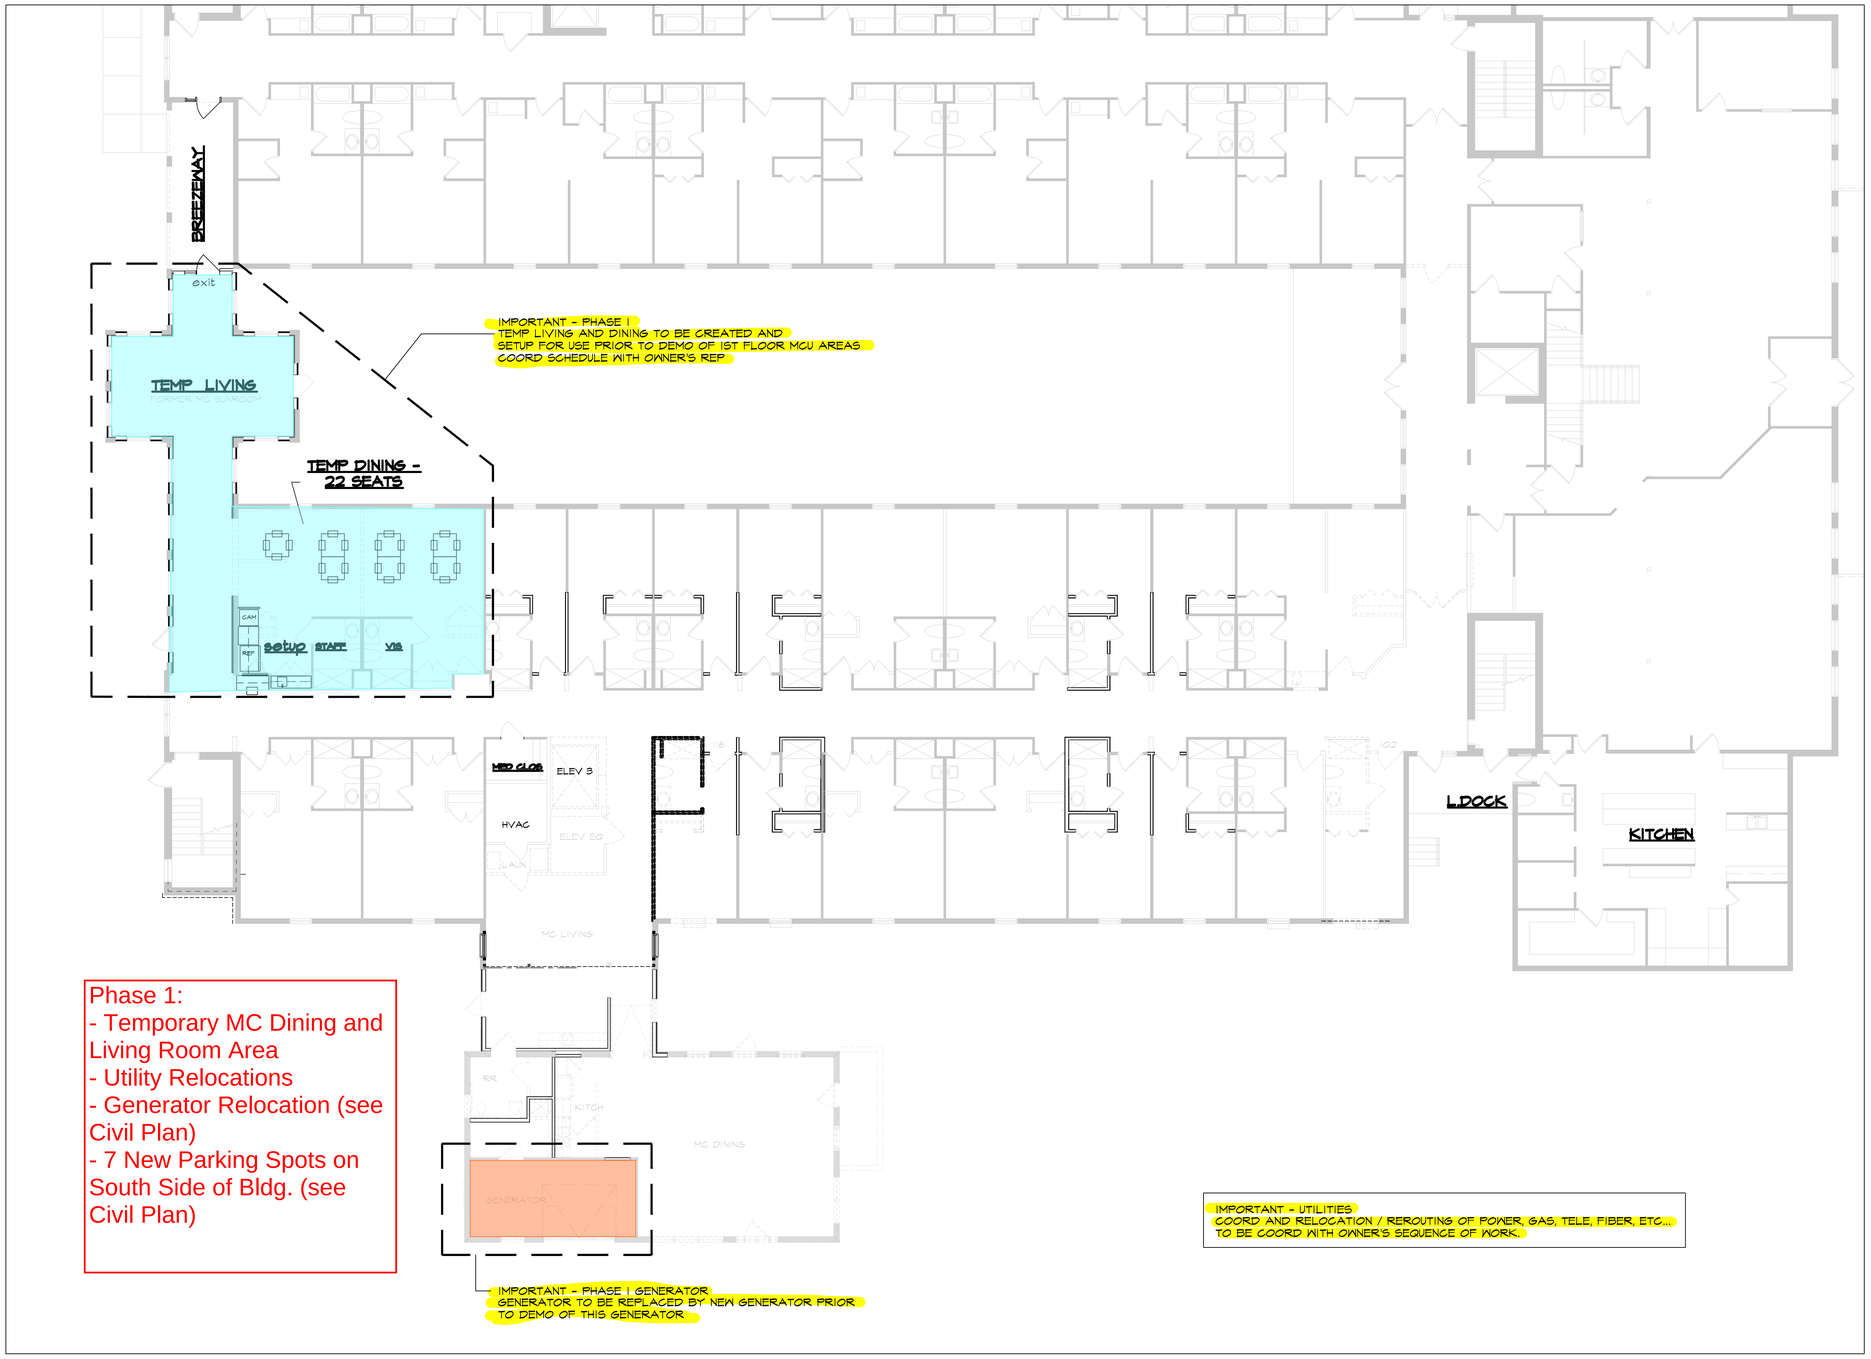


PHASE 1 - CREATE TEMP MCU LR/DR, GENERATOR, AND UTILITIES

1/8" = 1'-0"

db3 ARCHITECTURE CONSTRUCTION DESIGN-BUILD
DEDICATED CONSTRUCTION SPECIALISTS
409 South Church Street Smithfield, VA 23430
Ph: (757)468-4747 www.db3va.com

COMMONWEALTH OF VIRGINIA
Robert C. Leary
012329
9-29-26
ARCHITECT

This document and the information included herein are proprietary professional services and shall not be reproduced or used for other parties without written consent of db3. If unauthorized use is realized, it will be understood that the user assumes all responsibility for Architect's appropriate compensation times a factor of ten.

1ST FLOOR TEMP MEM CARE - PHASE 1

CSL CHRISTIANSBURG

201 WHEATLAND CT
CHRISTIANSBURG, VA 24073

PROJECT NUMBER:

ISSUED DATE:
9-29-26

REVISIONS:

A0.1